PLANNING APPLICATION DRAWING

NOTE:

all dimensions to be checked on site prior to construction drawings being prepared

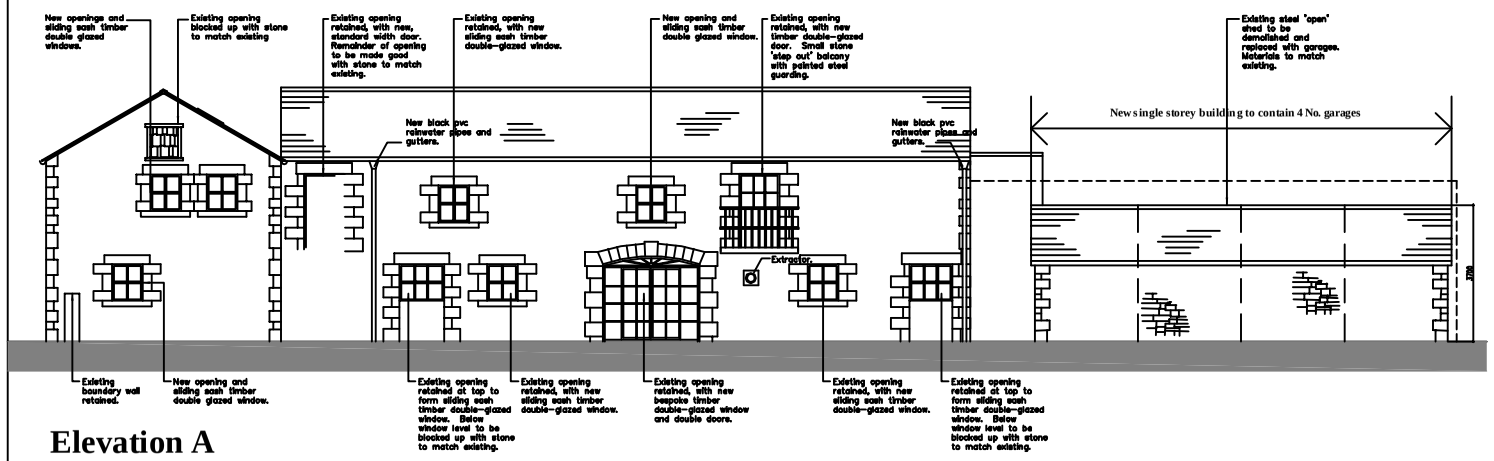

Elevation A

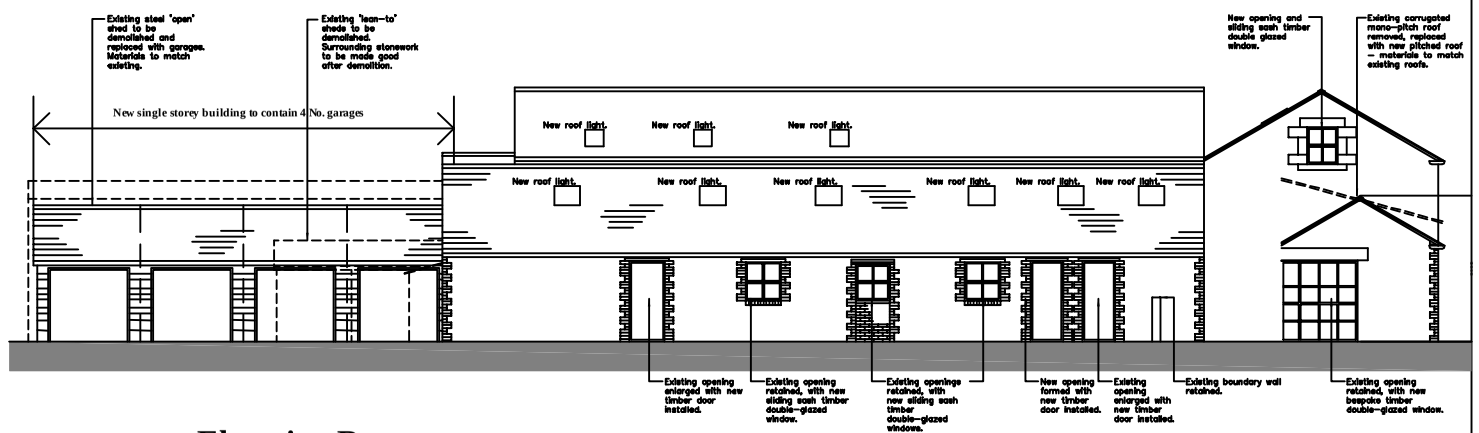

Elevation B

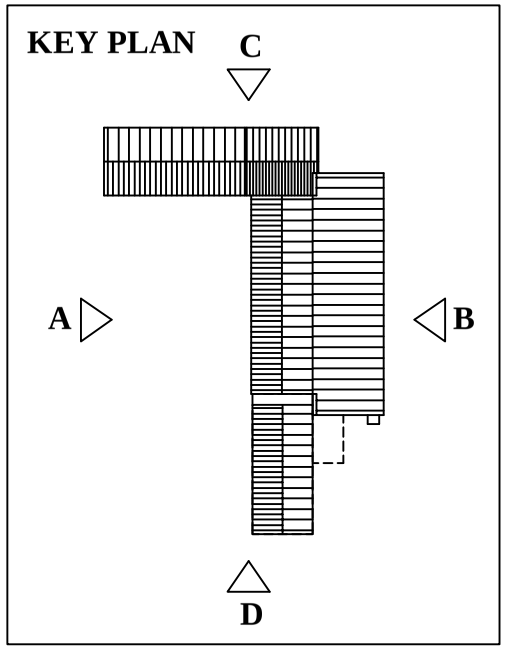

SCHEDULE OF MATERIALS

ROOF:	-Slate roof tiles with ridge tiles and dry verge trims to match existing. -Eaves to be formed with stained timber fascias and soffit boards, with black PVC rainwater goods.
WALLS:	-Any making good or new walls to be random stone, to match existing.
WINDOWS / DOORS	-Timber double-glazed standard units where possible with purpose made large arched windows and doors. Velux roof lights where indicated.
ROAD / PARKING AREAS:	-Tarmacadam surface finish, with concrete kerbs and edgings.
PEDESTRIAN AREAS:	-Precast concrete paving slabs with concrete kerbs and edgings.
LANDSCAPING:	-Landscaped areas to be formed with a combination of trees, shrubs and turfed areas.

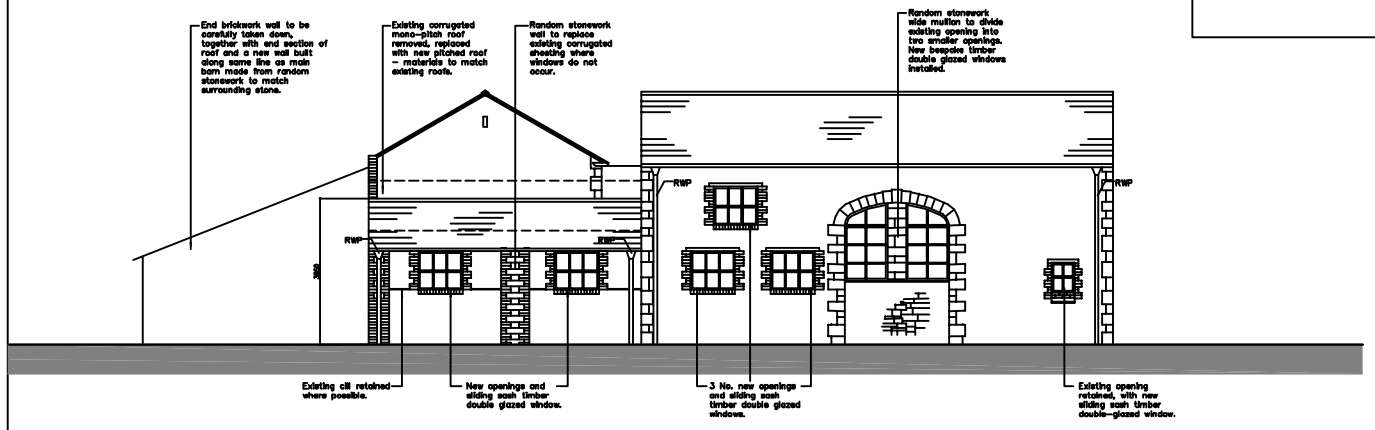

Elevation C

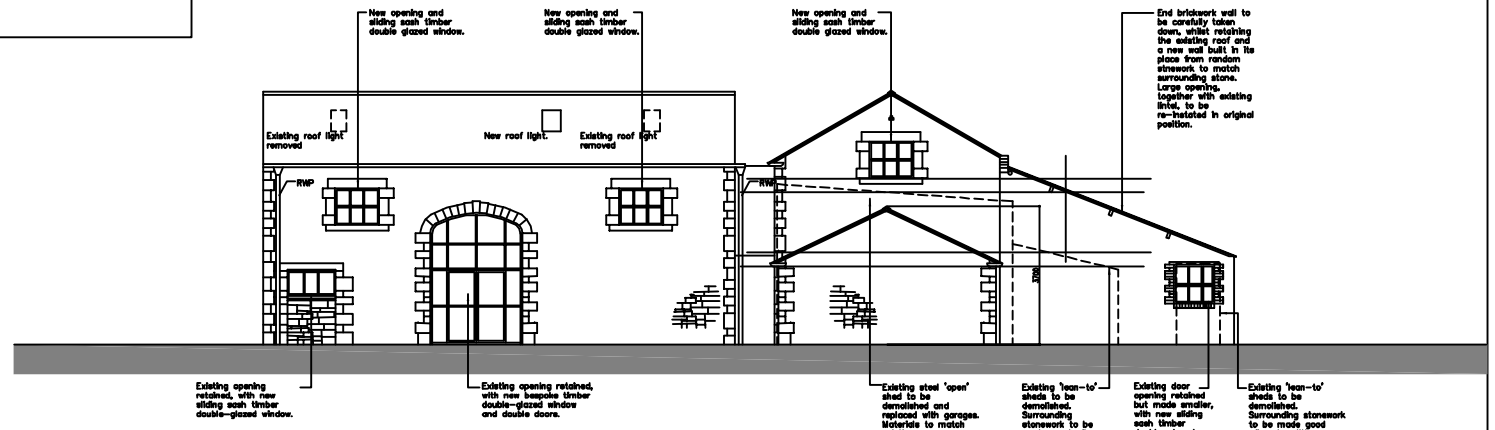

Elevation D

WESTWOOD FARM - BROUGH SOWERBY

CONVERSION OF FARM BUILDINGS INTO HOLIDAY COTTAGES

ELEVATIONS - AS PROPOSED

Scale - 1:100 @ A1 : Architect - Michaela Smith R.I.B.A.

DRAWING No. 01/08

PDF created with pdfFactory trial version www.pdffactory.com