Note:
All drawings are supplied with full specifications

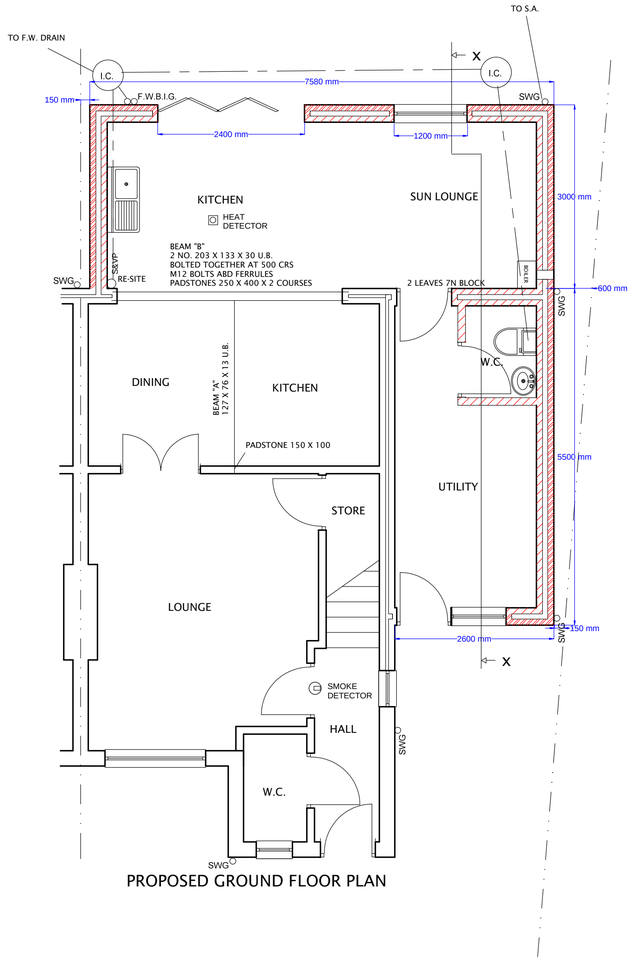

PROPOSED GROUND FLOOR PLAN

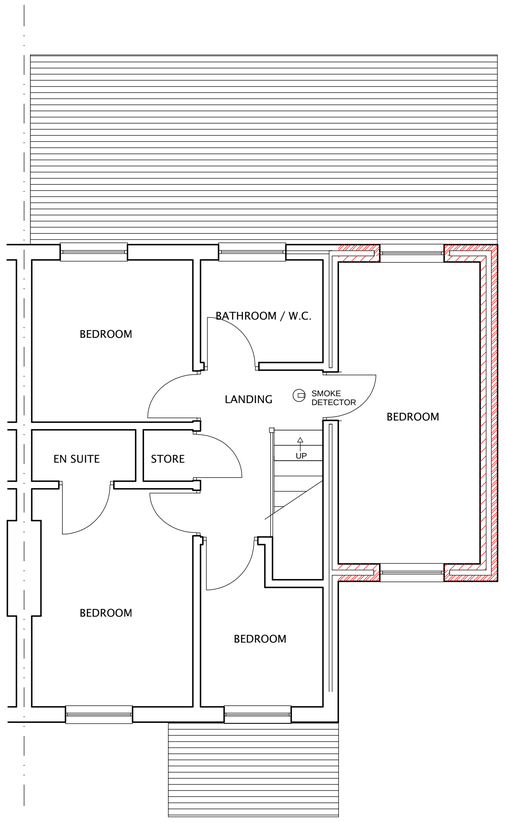

PROPOSED FIRST FLOOR PLAN

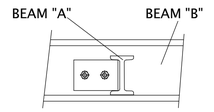

150 X 150 X 100 X 6 ANGLE
WELDED TO BEAM "A"
6MM FILLET WELDS.
BOLTED TO BEAM "B"
M12 BOLTS AND FERRULES

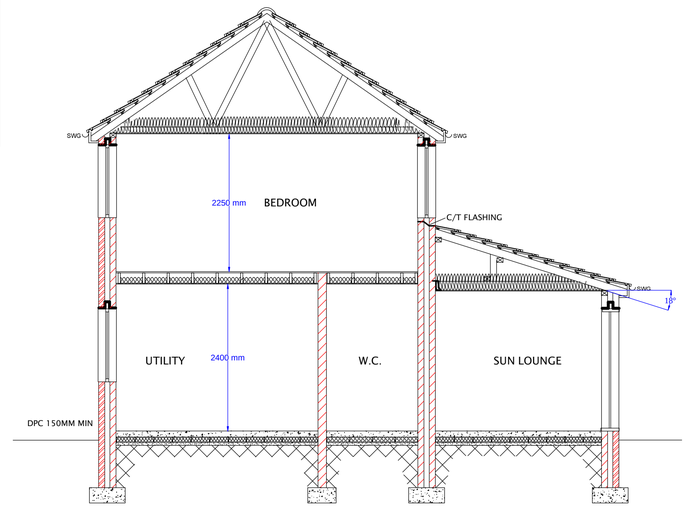

SECTION X - X

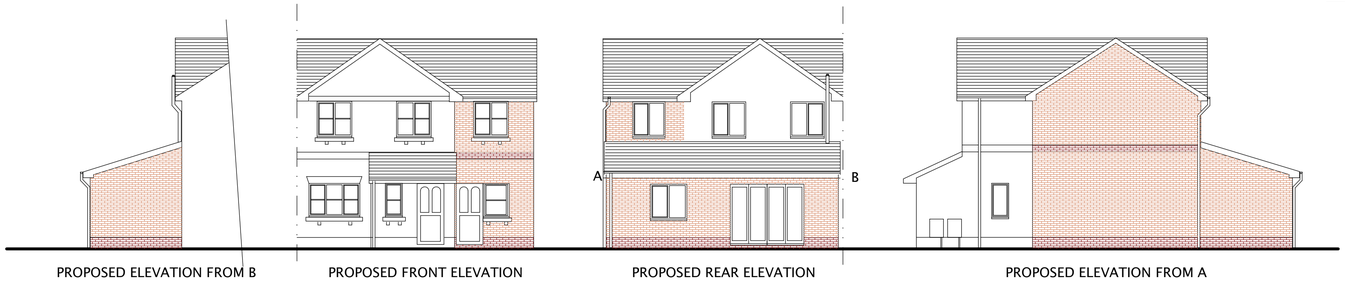

PROPOSED ELEVATION FROM B
PROPOSED FRONT ELEVATION
PROPOSED REAR ELEVATION
PROPOSED ELEVATION FROM A

ECDS Ltd

John Errington

21 Cottage Lane
Ormskirk
L39 3NE

01695 577896

CLIENT		
TITLE Proposed two storey extension to side and single storey extension to rear		
DWG NO.	DATE	SIZE ISO A1
SCALE 1:50/100	SHEET	VERSION