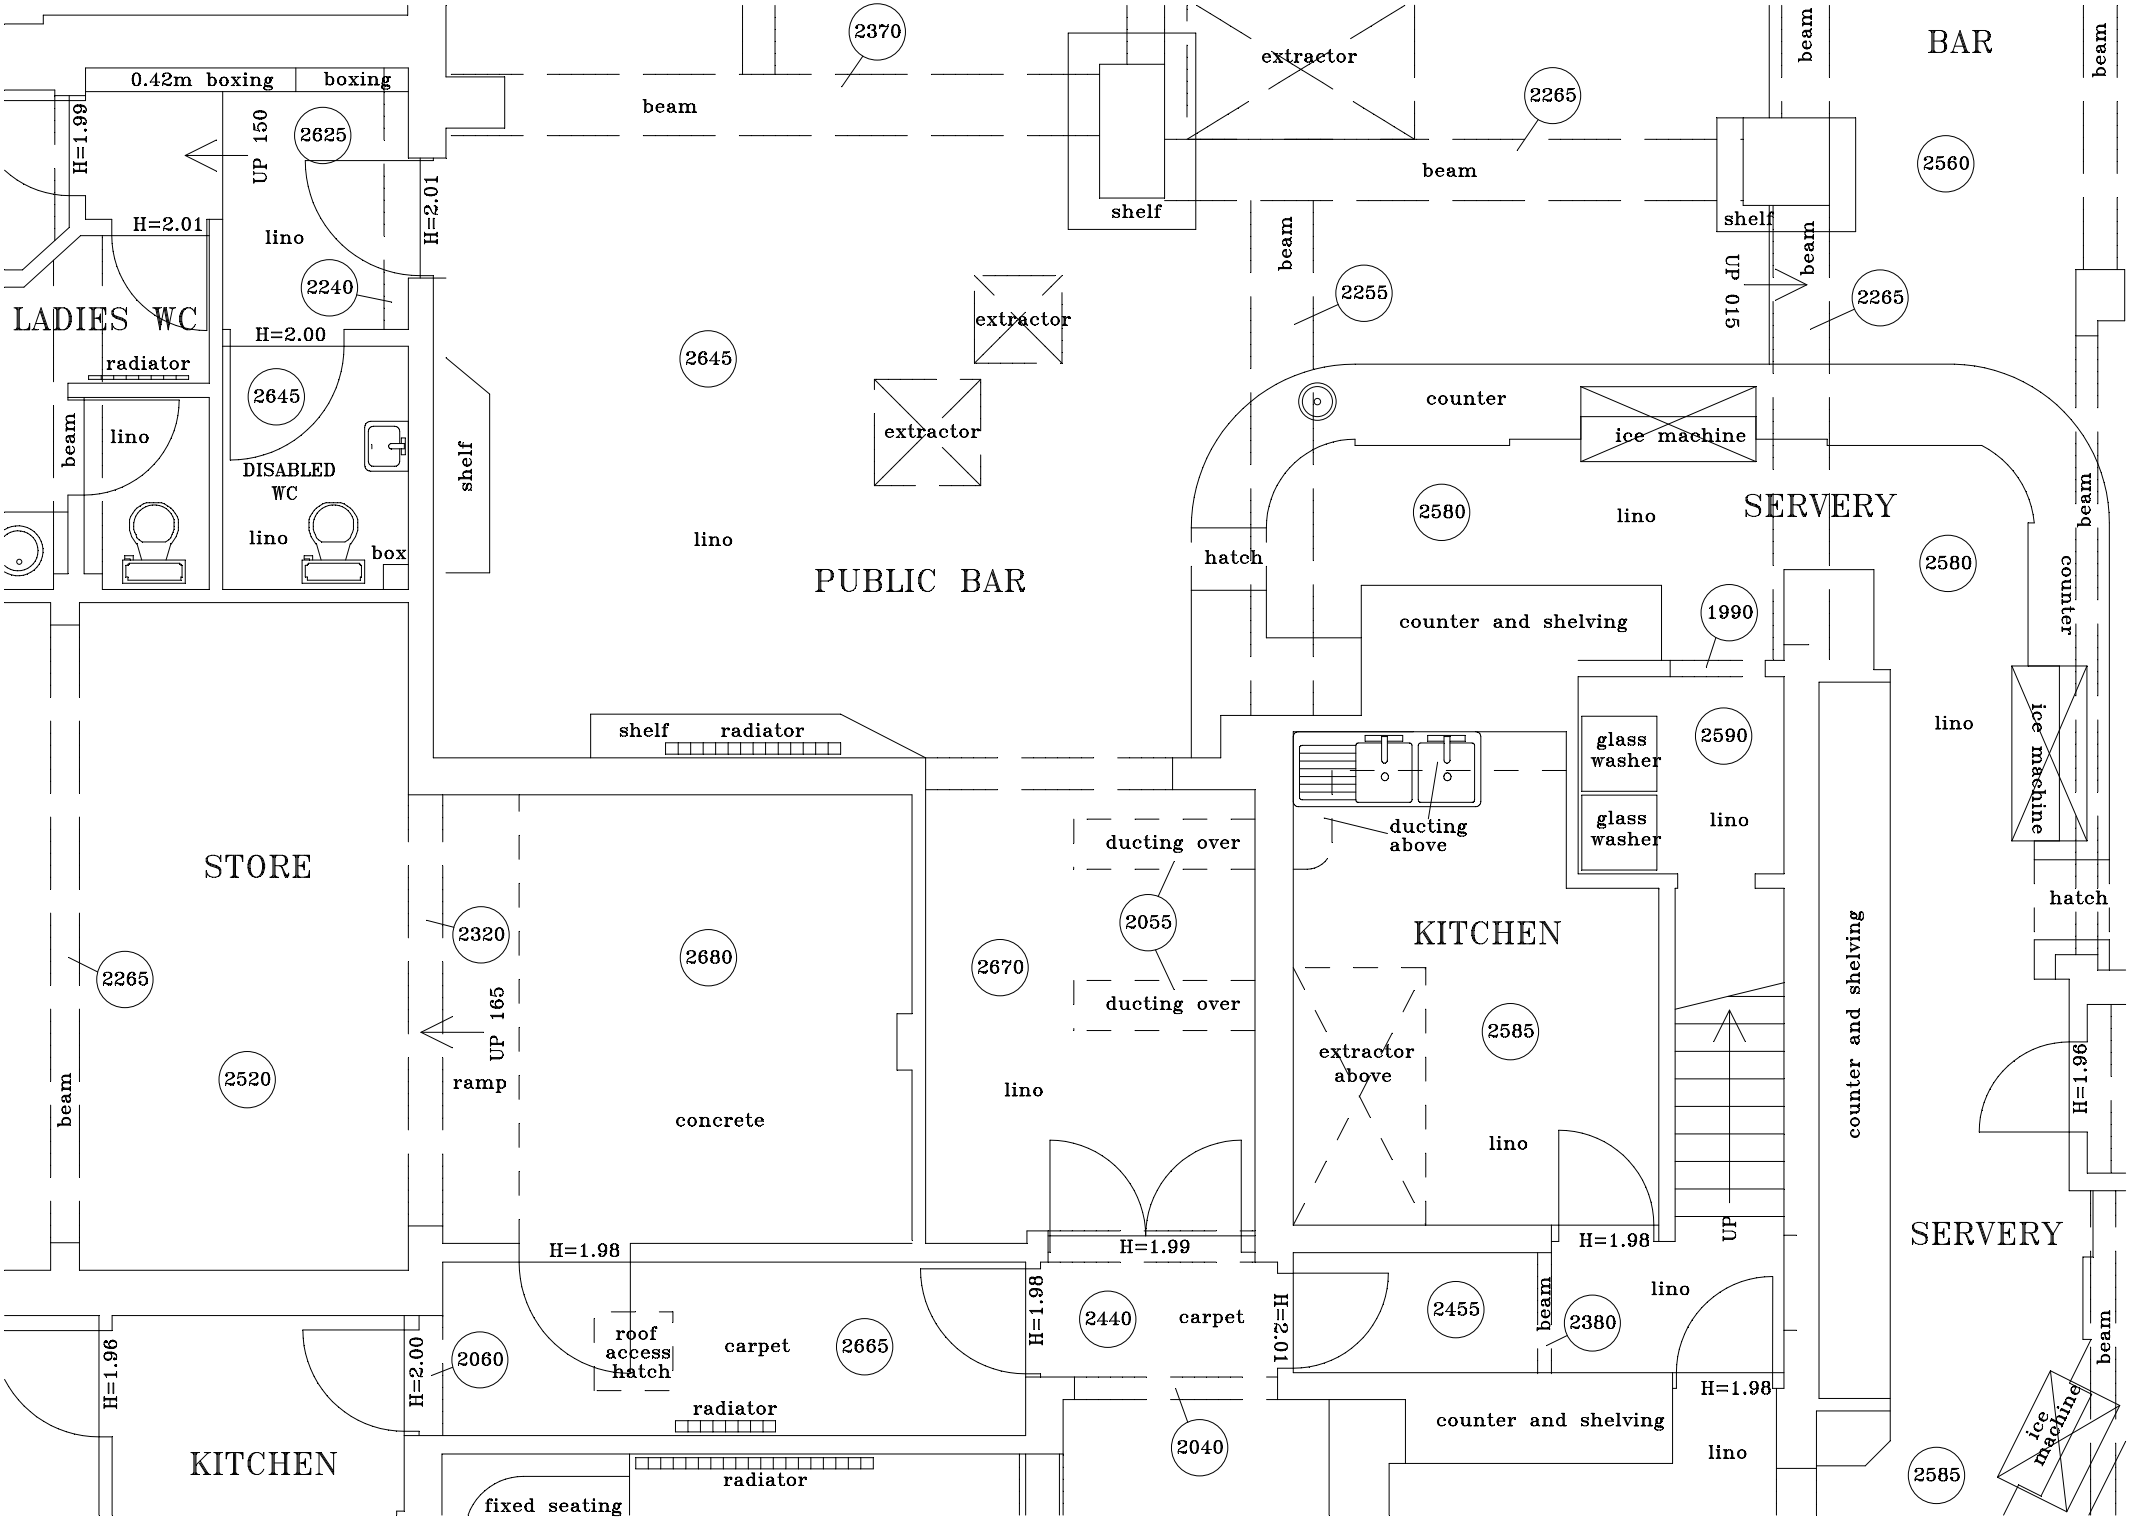
LADIES WC
0.42m boxing
boxing
H=1.99
UP 150
2625
H=2.01
H=2.01
lino
2240
H=2.00
radiator
beam
lino
2645
DISABLED WC
lino
box
shelf
2370
beam
extractor
2265
beam
shelf
beam
2255
2645
extractor
extractor
PUBLIC BAR
lino
beam
BAR
beam
2560
shelf
beam
UP 015
2265
counter
ice machine
2580
lino
SERVERY
hatch
counter and shelving
1990
2580
beam
counter
lino
ice machine
hatch
glass washer
glass washer
2590
lino
ducting above
ducting over
2055
ducting over
KITCHEN
extractor above
2585
lino
counter and shelving
H=1.96
SERVERY
beam
ice machine
2585
STORE
2265
2520
beam
2320
UP 165
ramp
2680
concrete
2670
lino
shelf
radiator
H=1.98
H=1.99
H=1.98
2440
carpet
H=2.01
2455
beam
2380
lino
H=1.98
UP
H=1.98
counter and shelving
lino
2040
H=1.96
KITCHEN
H=2.00
2060
roof access hatch
carpet
2665
radiator
radiator
fixed seating