A Revision	Notes 16, 17, and 18 amended, note 26 and column added following Structural Engineers design 4/09/08

Project

Extension to 12 Langdale Avenue
Outwood, Wakefield WF1 3TX
for
Mr & Mrs Gaffney

Title

As Proposed

Plan

Scale	Date	
1:20 @ A3	11/08/2008	All work to be in accordance with the Building Regulations and relevant guides of practice. The contractor is to check all dimensions on site and not to scale from this drawing. Any discrepancies are to be notified immediately. This drawing is copyright.
Drawing Number: 014/01	Revision: A	

Michaela Nash
Architect

20, Badminton View
Heritage Village
Leeds
West Yorkshire
LS10 4UT

Tel: 0113 2723022

THIS DRAWING TO BE READ IN CONJUNCTION WITH DRAWING NUMBERS:- 014/02, 014/03 AND NOTES ON 014/04

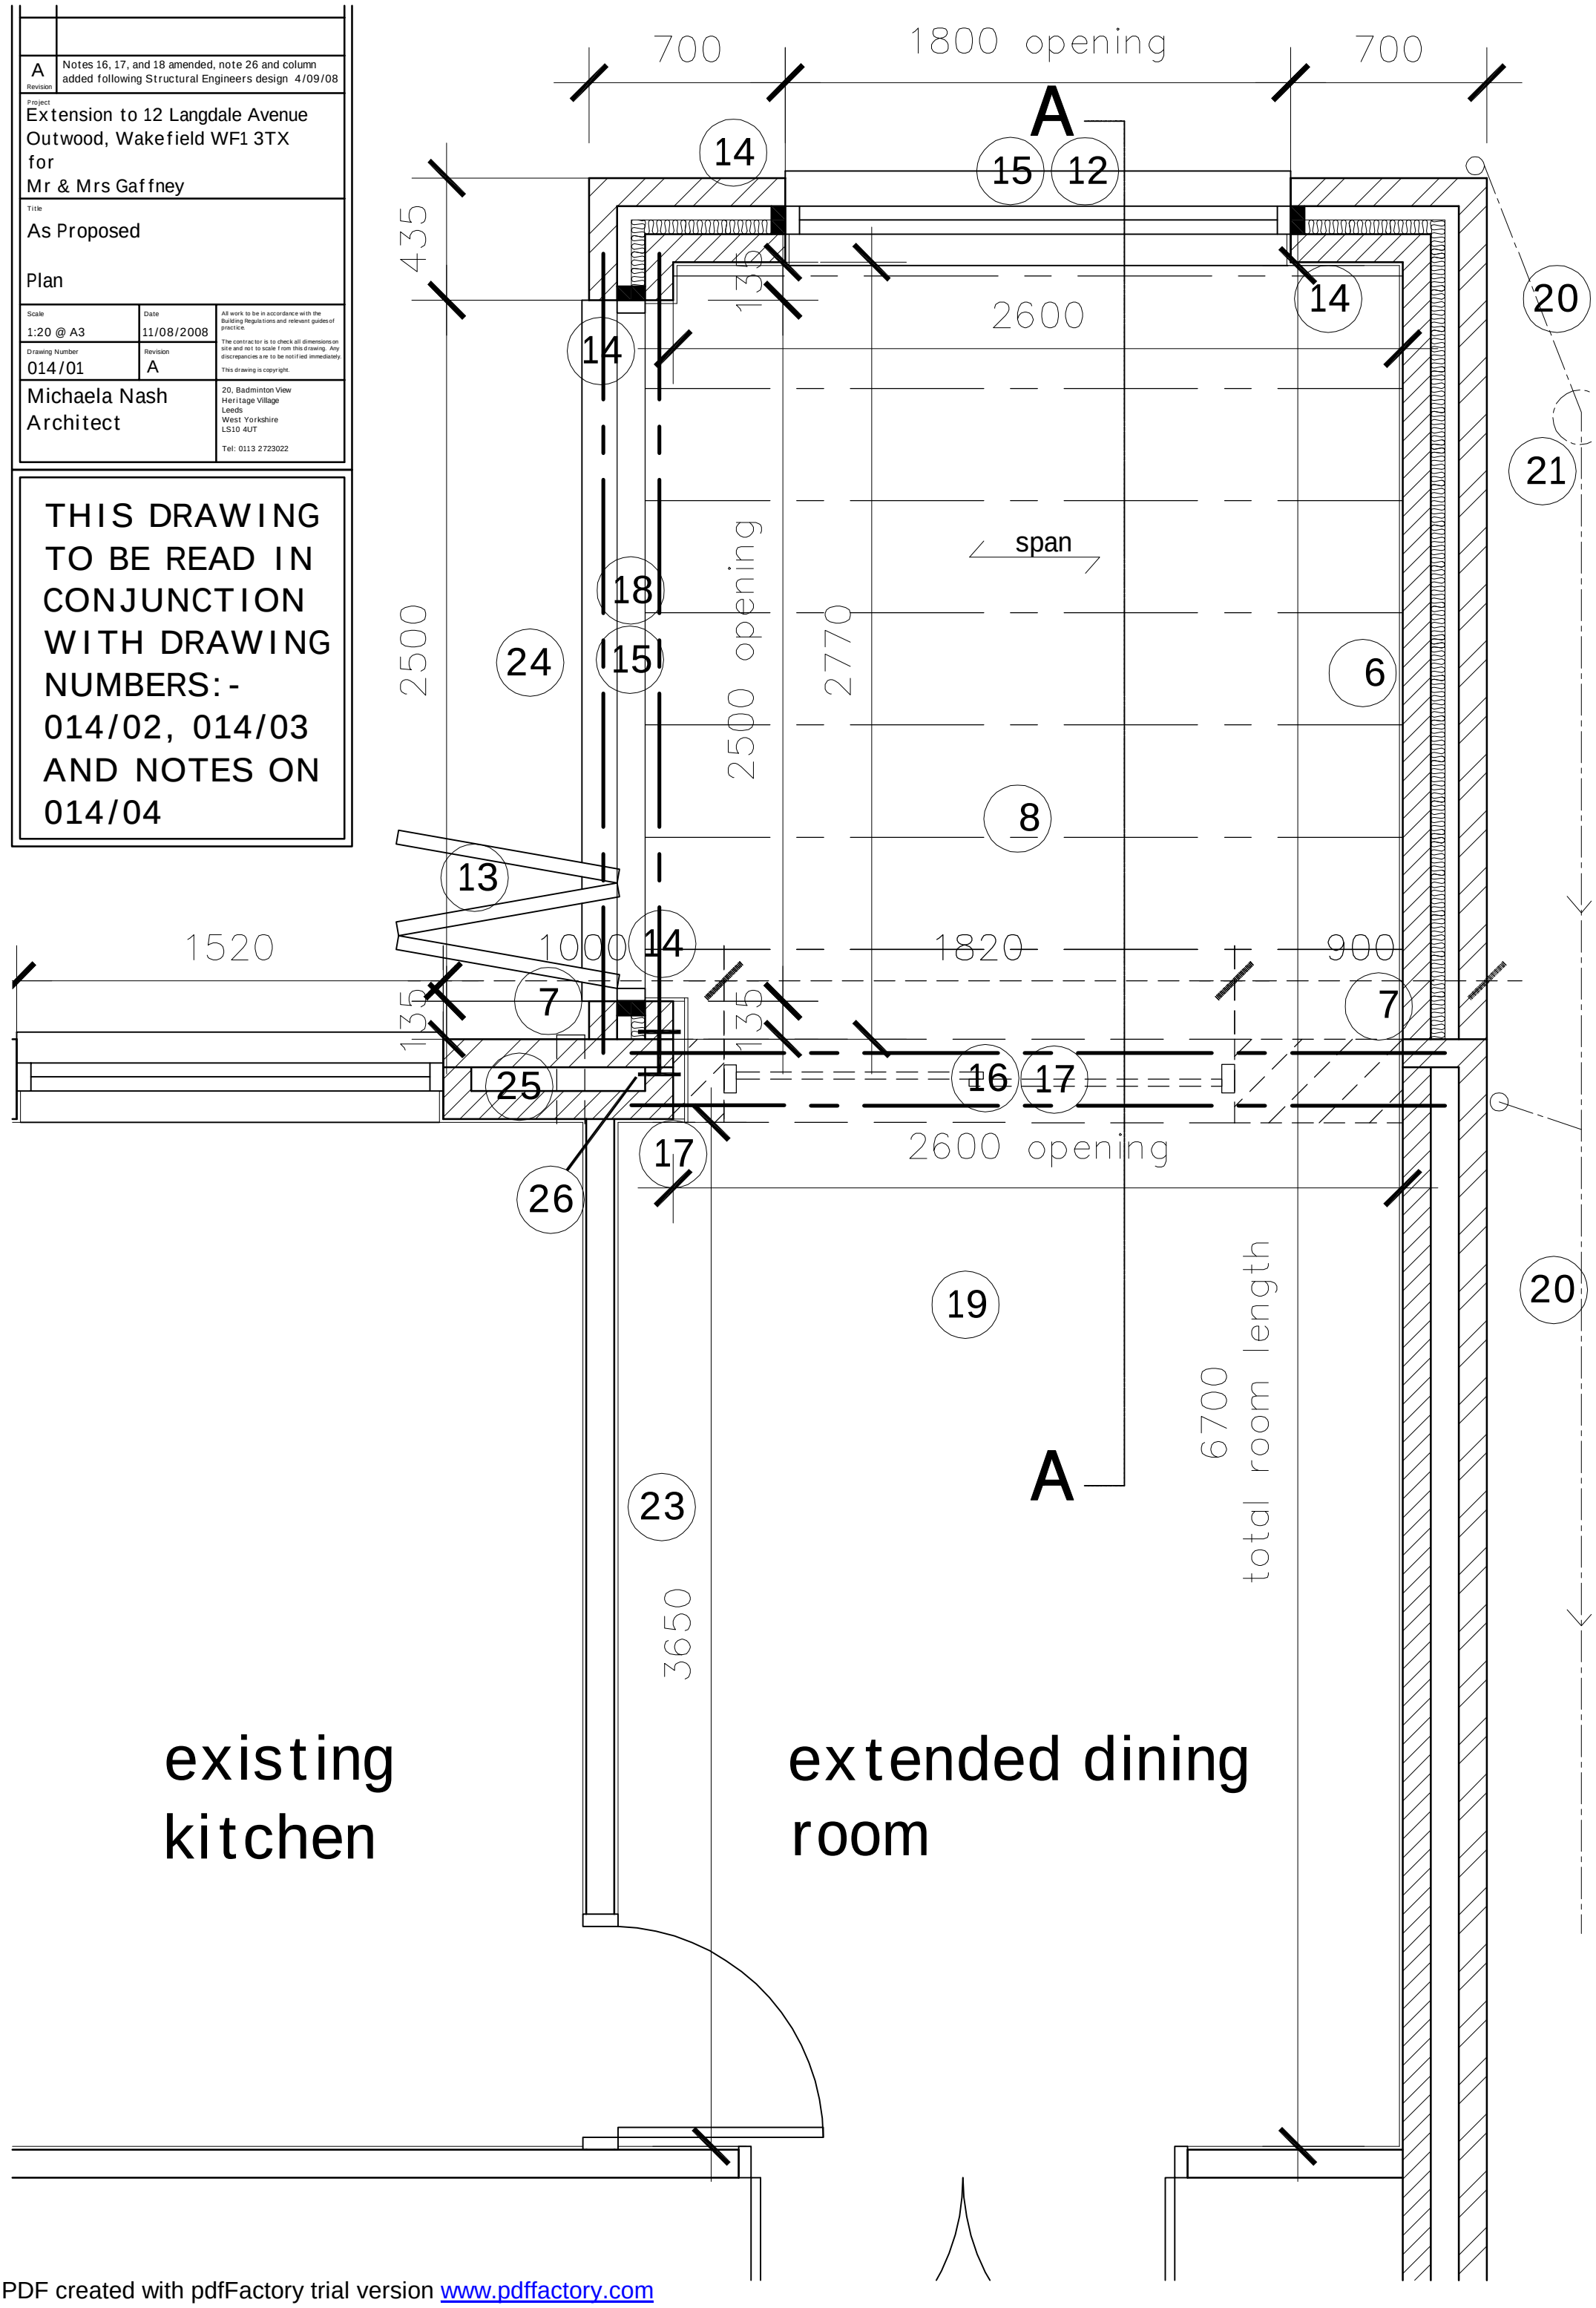

PDF created with pdfFactory trial version www.pdffactory.com