## A-A

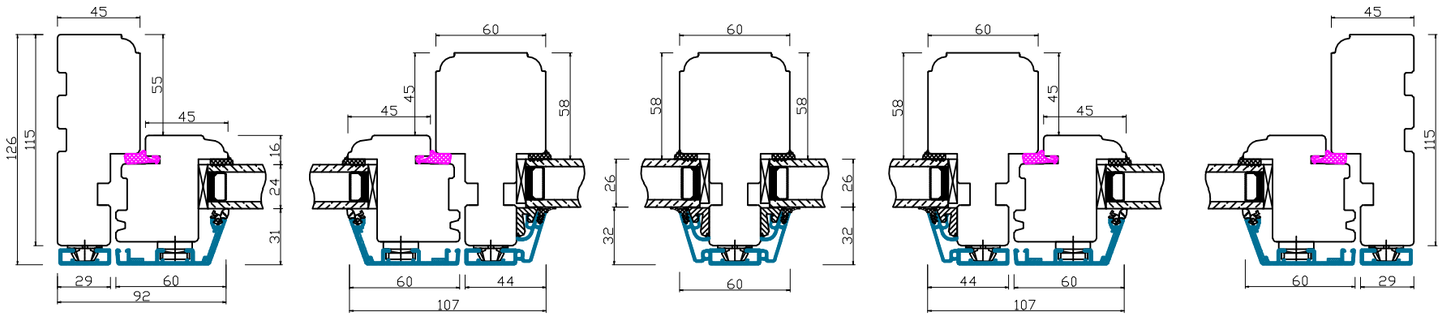


## B-B

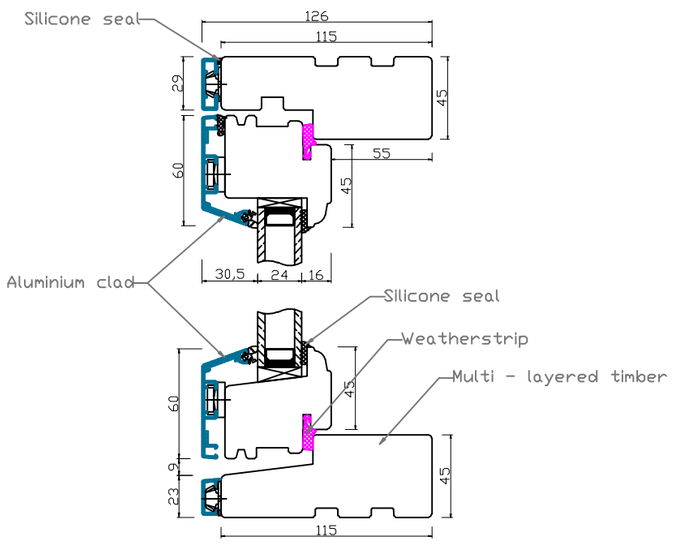


STANDARD FLUSH SILL

## C-C

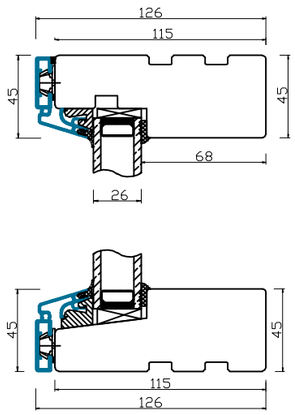


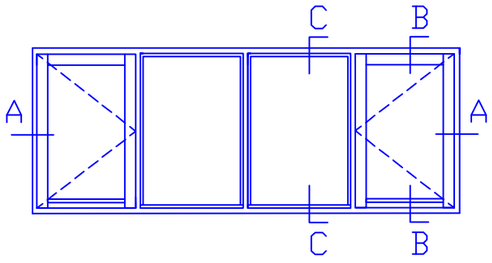


## ADDITIONAL OPTIONS

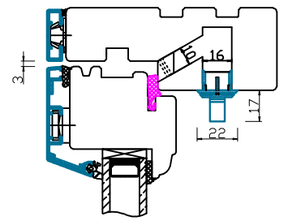


TRICKLE AIR VENT

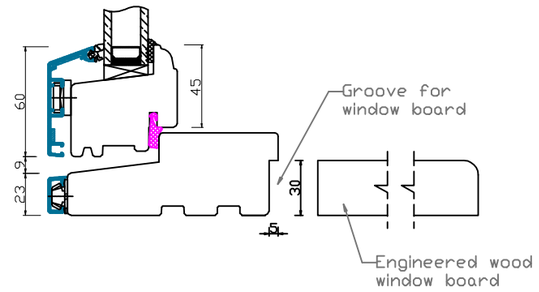


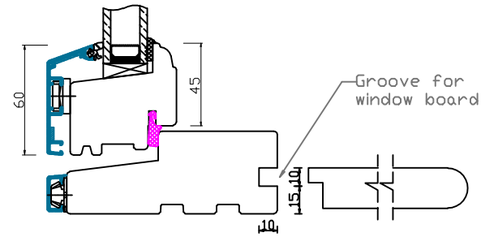


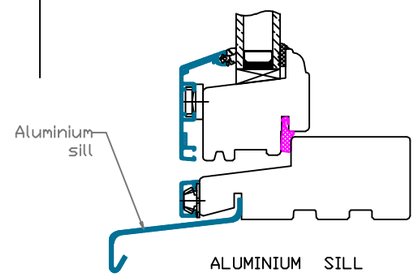


ALUMINIUM SILL


**Natural Windows Ltd**
**10 Park Parade, Gunnersbury Avenue, London W3 9BD**
**www.naturalwindows.com info@naturalwindows.com**


Object:

**CW6**
**PROFILE A'LUX**
**ALUMINIUM CLAD**
**SIDE HUNG OR SIDE SWING COMBINED**
**WITH DIRECT GLAZE**